Copyright 1971-2010 RVK, INC. Neither the printed document nor the digital media may be altered or amended without the express written permission of the named professional.

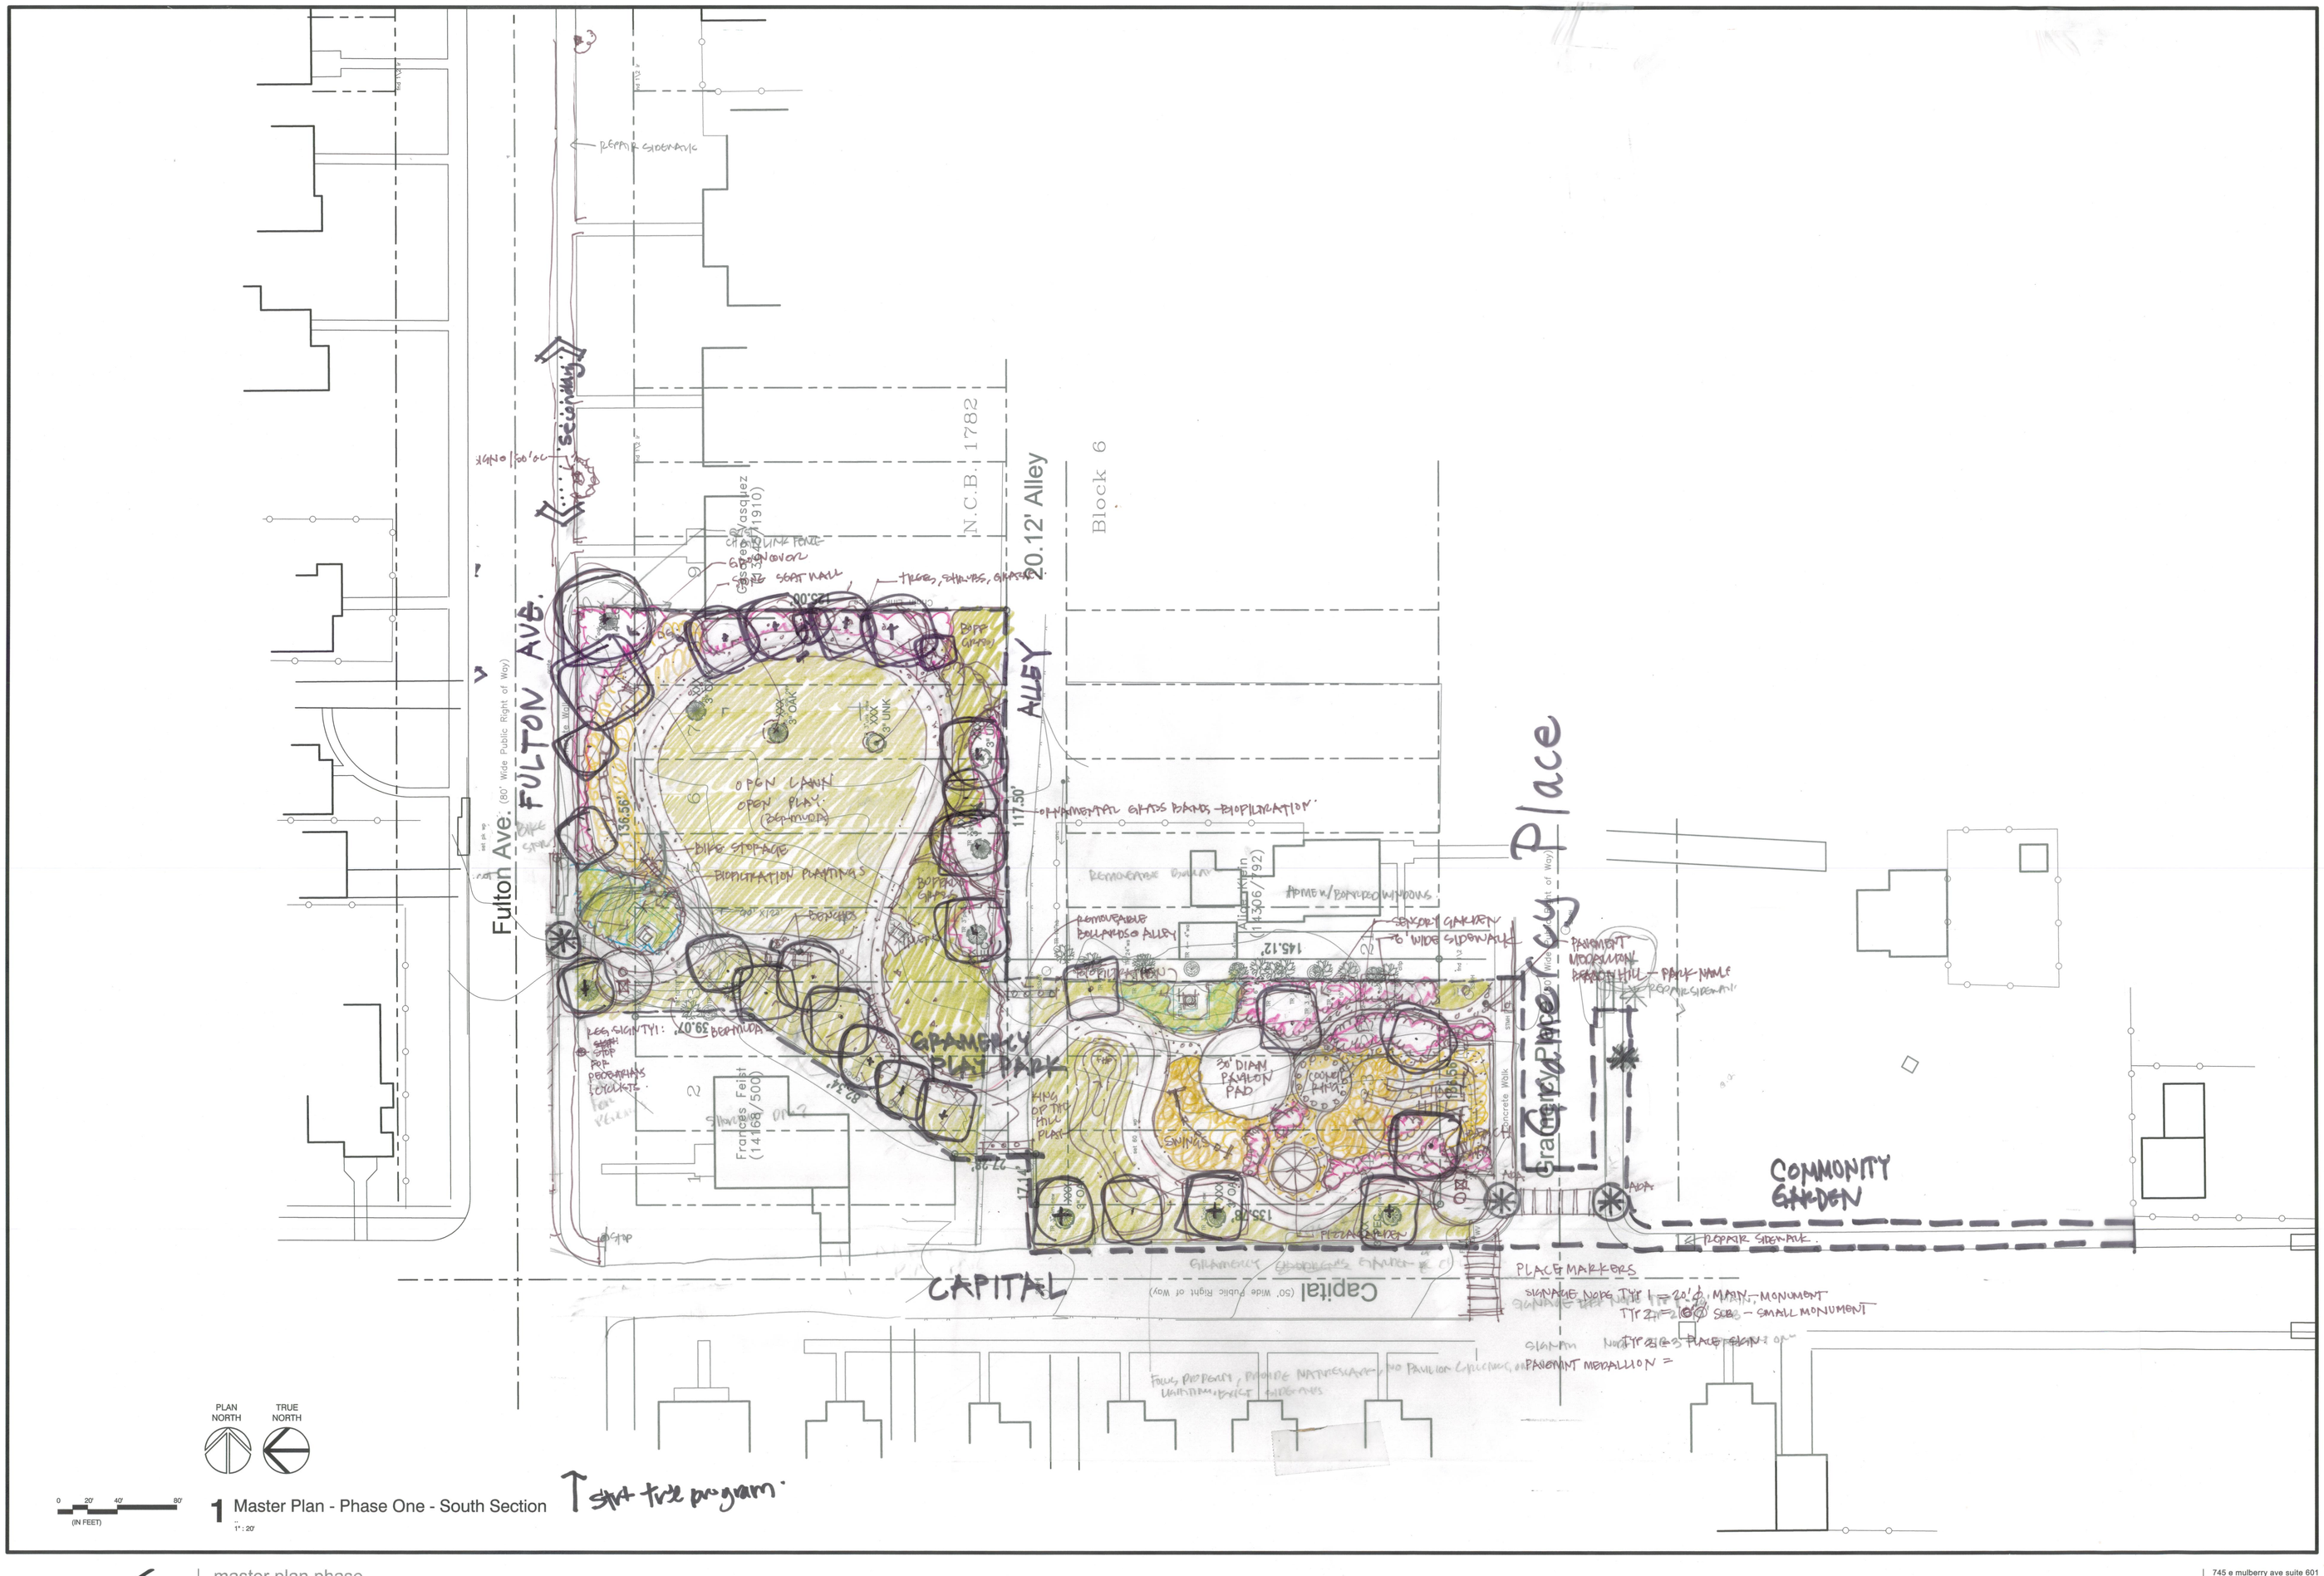

master plan phase

Beacon Hill Linear Park

san antonio, texas

RVK

architecture interior design landscape architecture

745 e mulberry ave suite 601
san antonio texas 78212
telephone: 210.733.3535
web: www.rvk-architects.com

Registered Architect
Name
Number

PRELIMINARY
This design document is incomplete and may not be used for regulatory approval, permitting, or construction.

00/00/09