Copyright 1971-2010 RVK, INC. Neither the printed document nor the digital media may be altered or amended without the express written permission of the named professional.

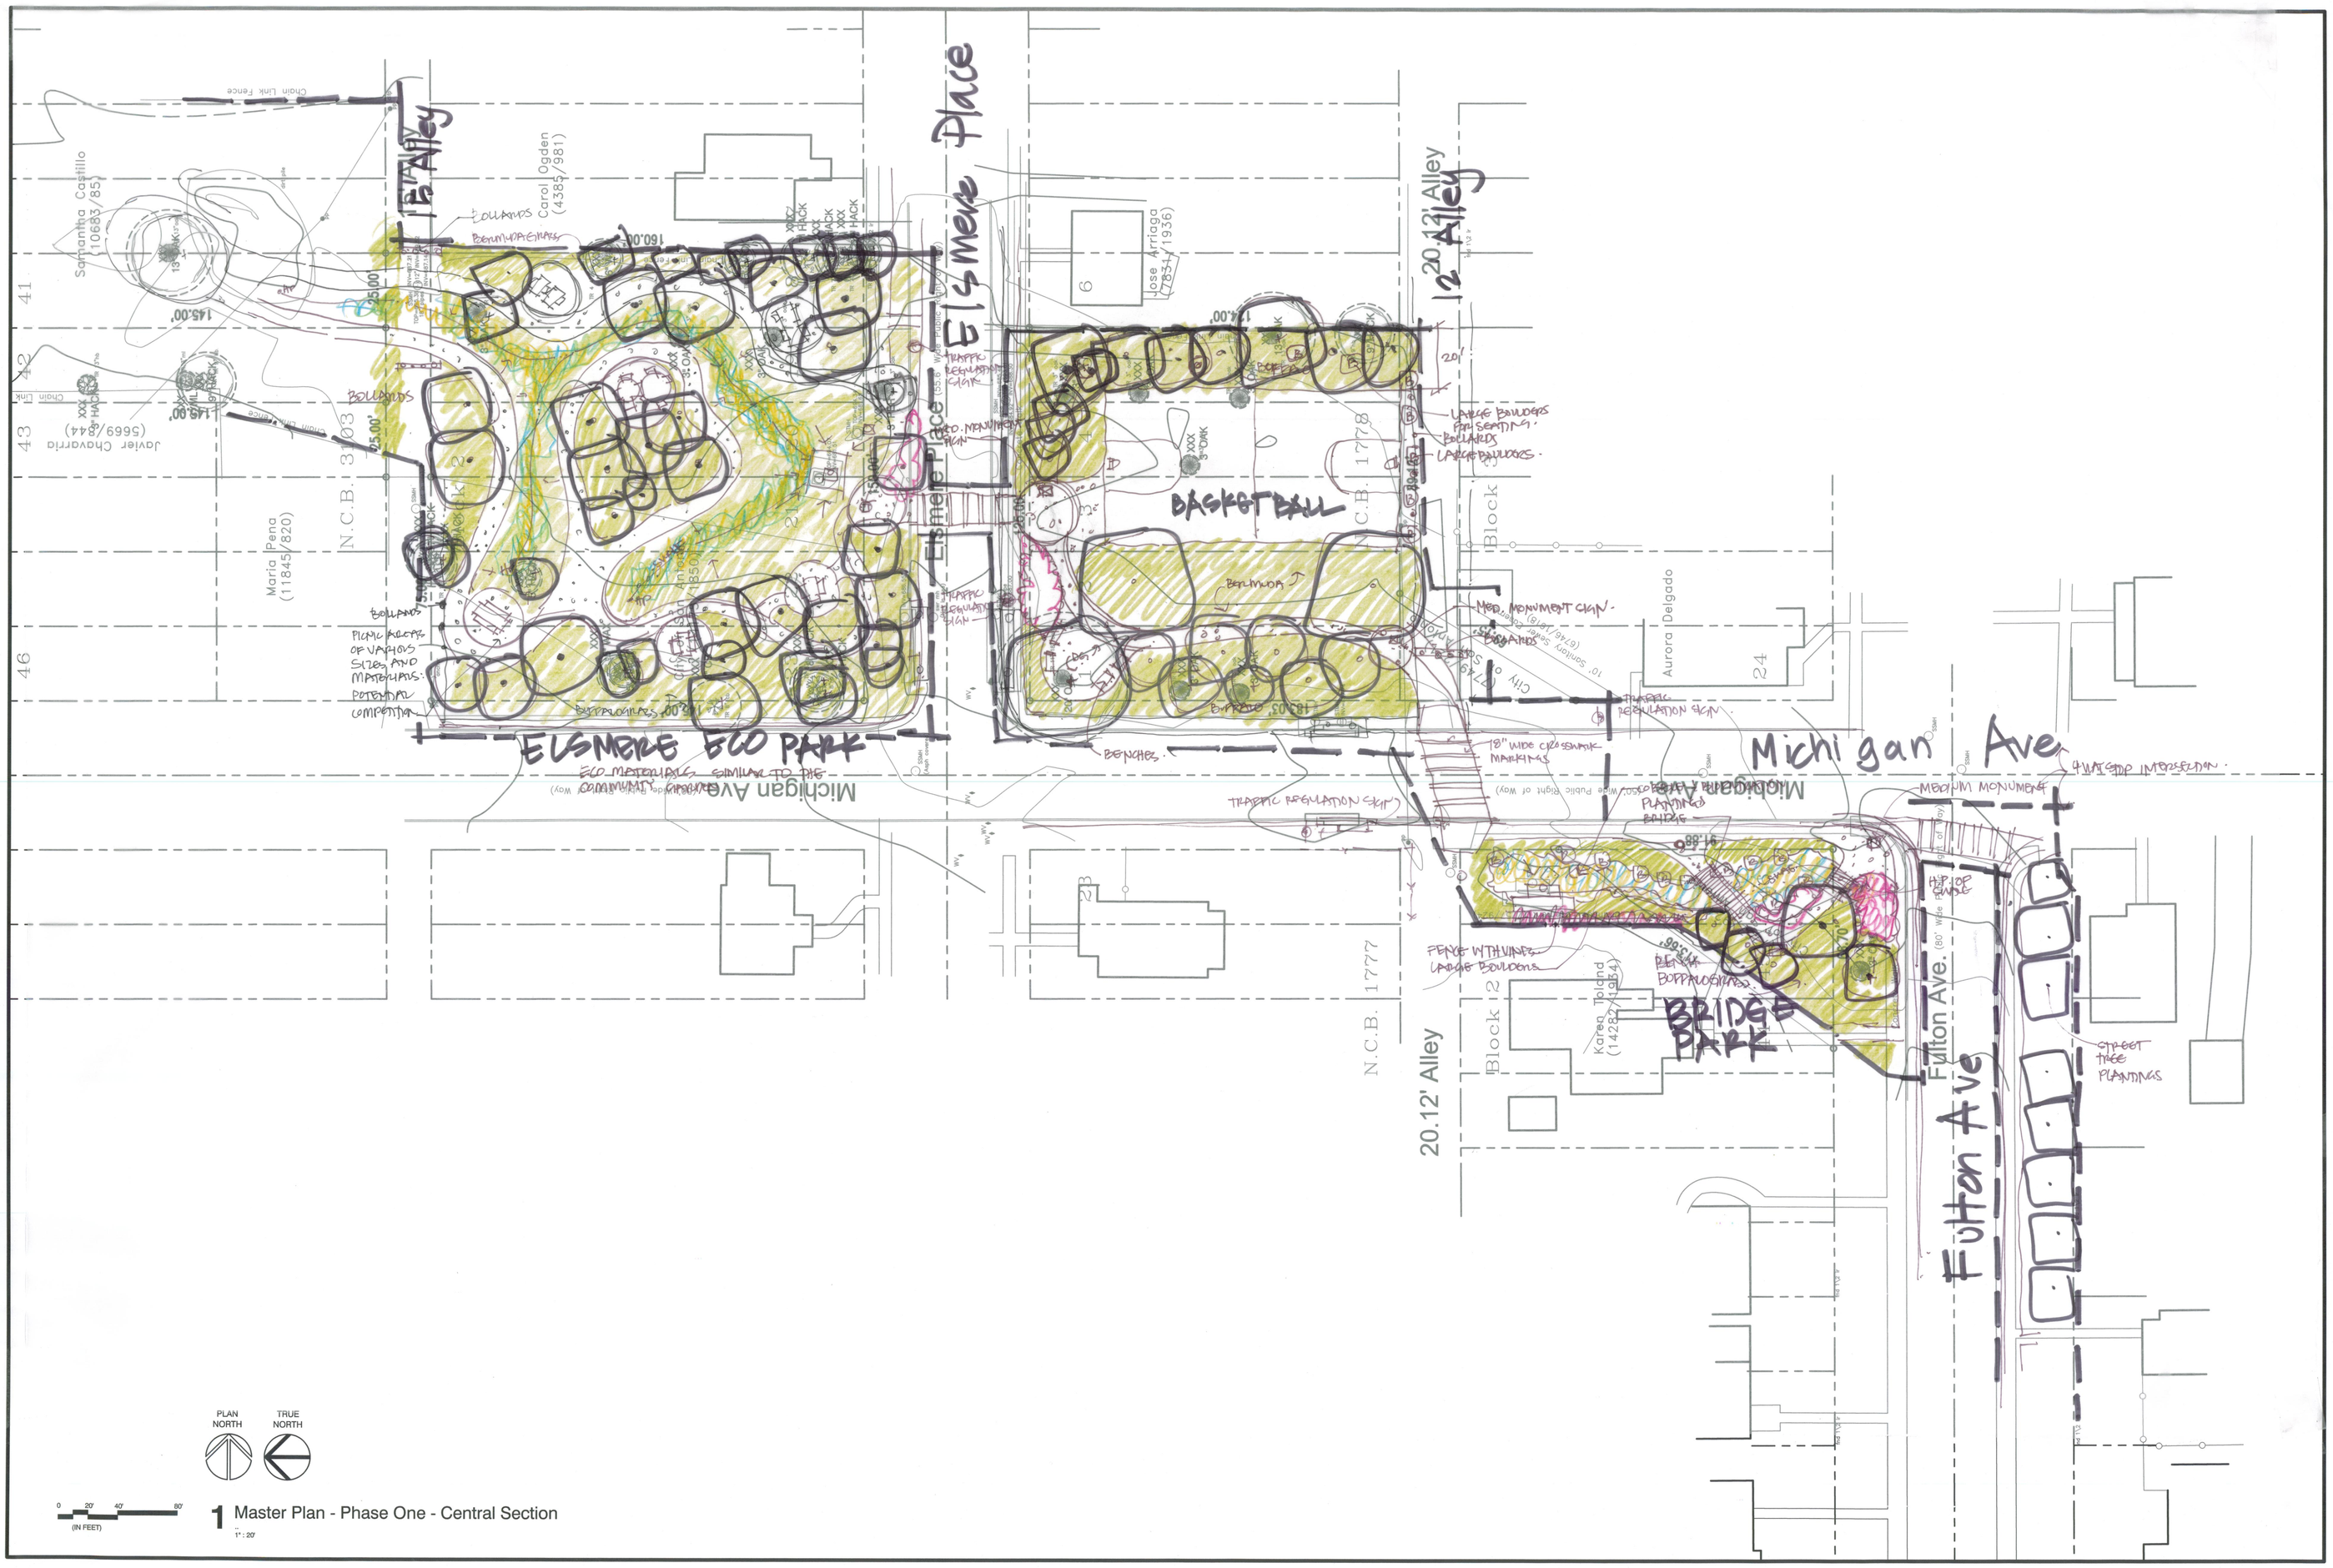

1 Master Plan - Phase One - Central Section
1" : 20'

RVK
architecture interior design landscape architecture

master plan phase

Beacon Hill Linear Park

san antonio, texas

00/00/09

745 e mulberry ave suite 601
san antonio texas 78212
telephone: 210.733.3535
web: www.rvk-architects.com

Registered Architect
Name
Number

PRELIMINARY
This design document is incomplete and may not be used for regulatory approval, permitting, or construction.